ENGINEERING PLAN

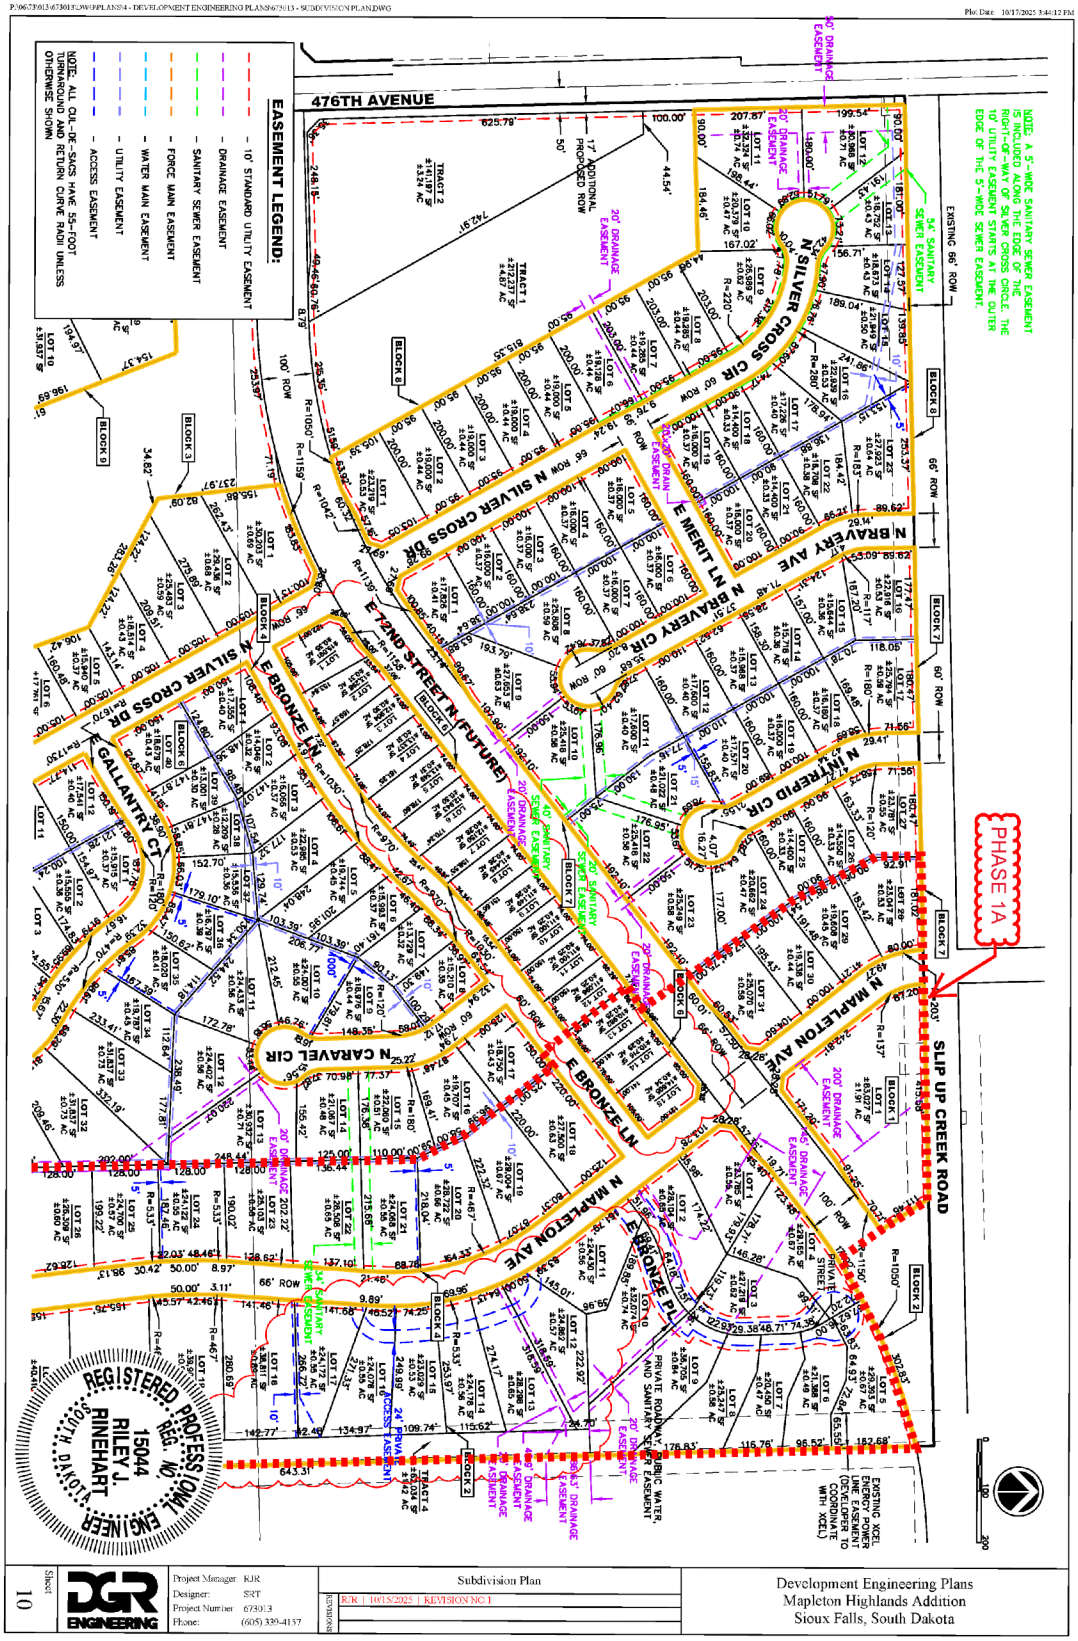

ENGINEERING PLAN

P:\06\73\013\673013\DWG\PLANS\4 - DEVELOPMENT ENGINEERING PLANS\673013 - SUBDIVISION PLAN.DWG

Plot Date: 10/17/2025 3:44:14 PM

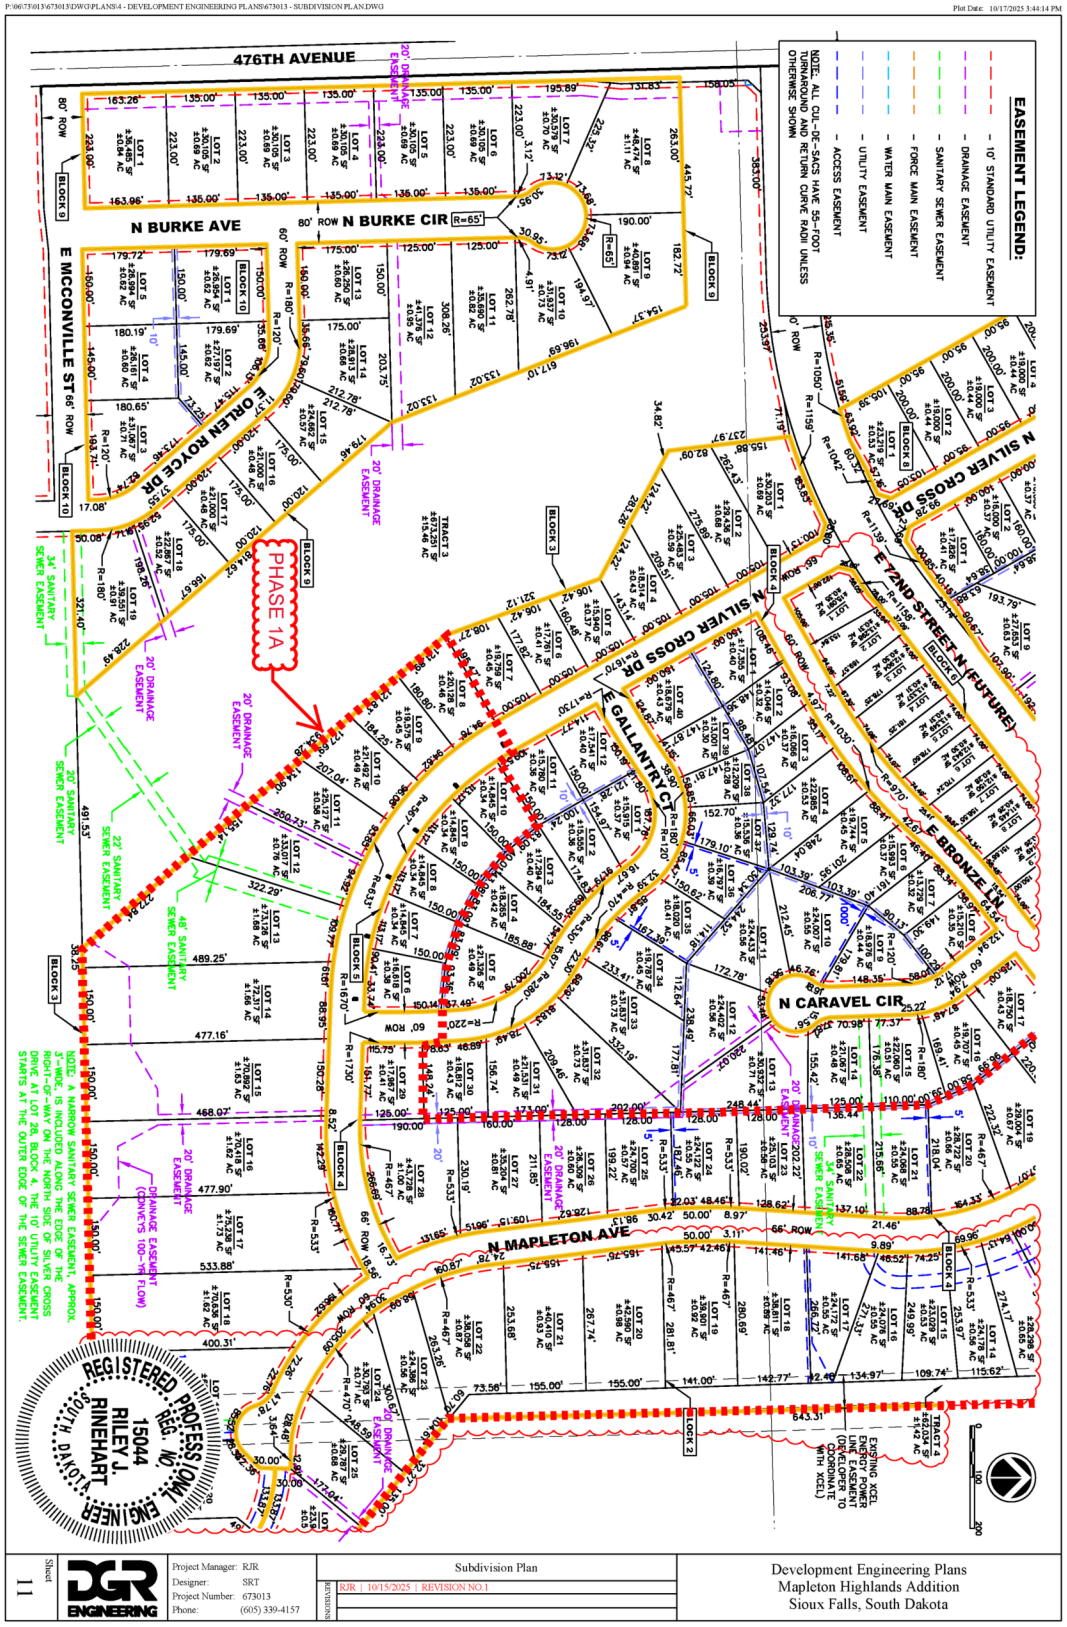

Sheet 11	DGR ENGINEERING	Project Manager: RJR Designer: SRT Project Number: 673013 Phone: (605) 339-4157	Subdivision Plan RJR | 10/15/2025 | REVISION NO.1 REVISIONS

Development Engineering Plans
Mapleton Highlands Addition
Sioux Falls, South Dakota

ENGINEERING PLAN

P:\06\73\013\673013\DWG\PLANS\4 - DEVELOPMENT ENGINEERING PLANS\673013 - SUBDIVISION PLAN.DWG

Plot Date: 10/17/2025 3:44:15 PM

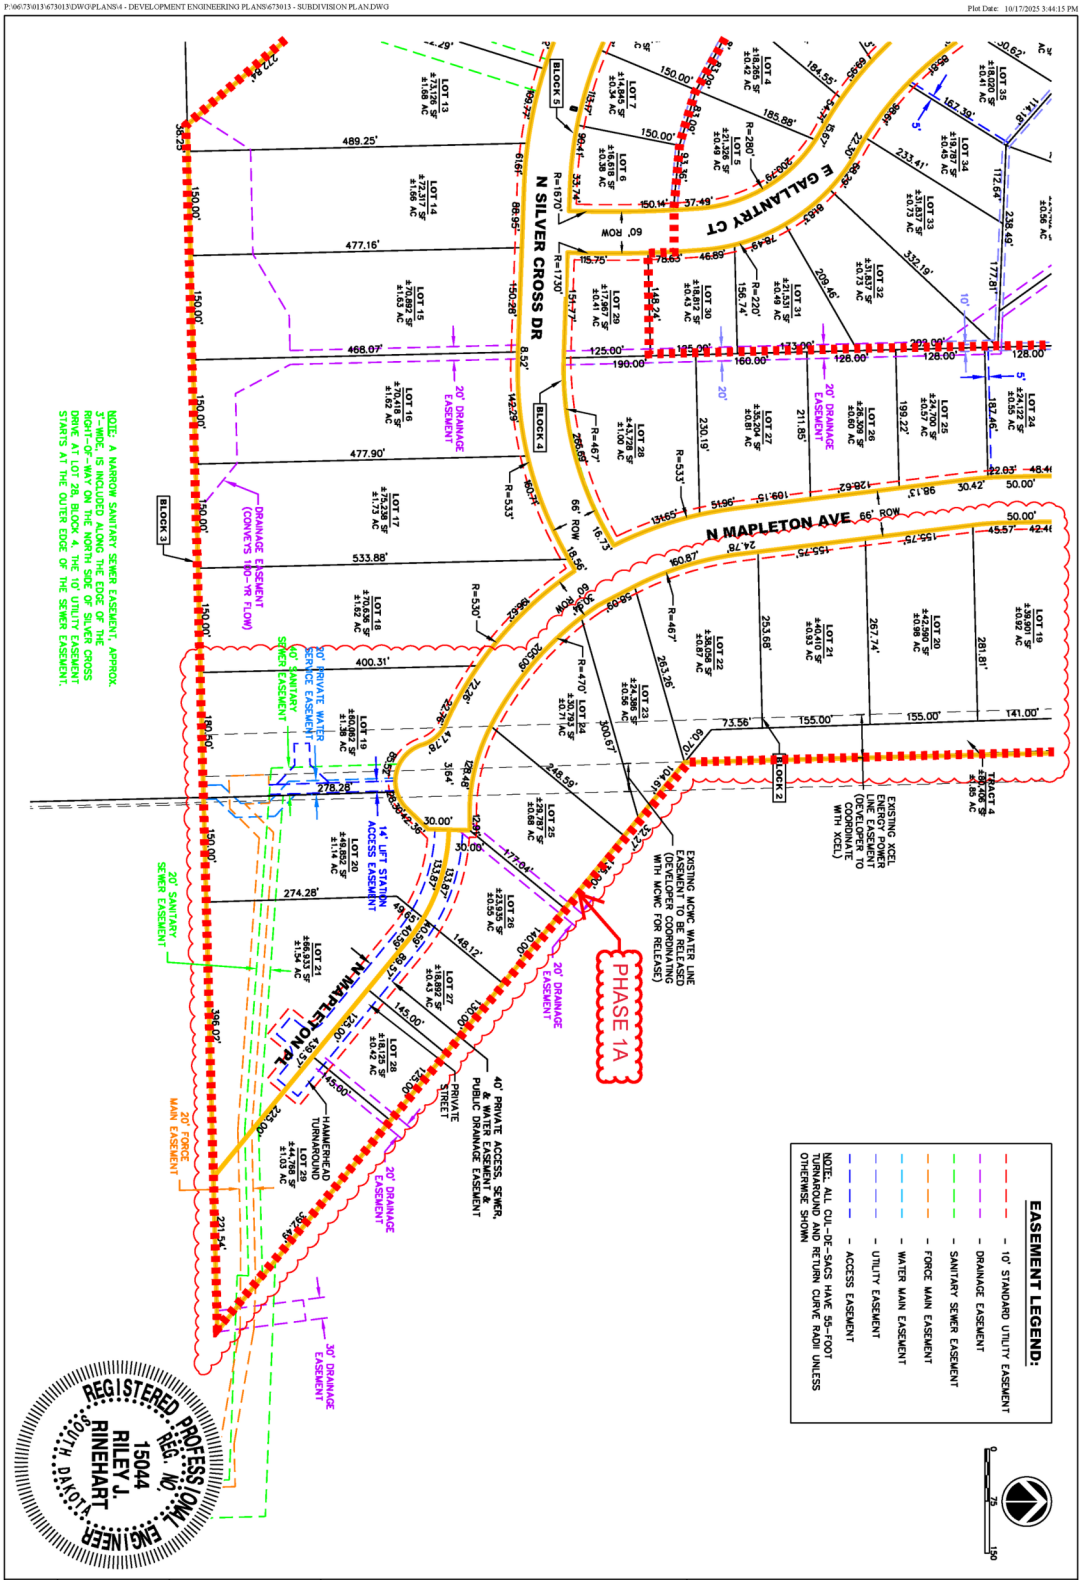

Sheet 12	DGR ENGINEERING	Project Manager: RJR Designer: SRT Project Number: 673013 Phone: (605) 339-4157	Subdivision Plan REVISIONS: RJR | 10/15/2025 | REVISION NO.1	Development Engineering Plans Mapleton Highlands Addition Sioux Falls, South Dakota